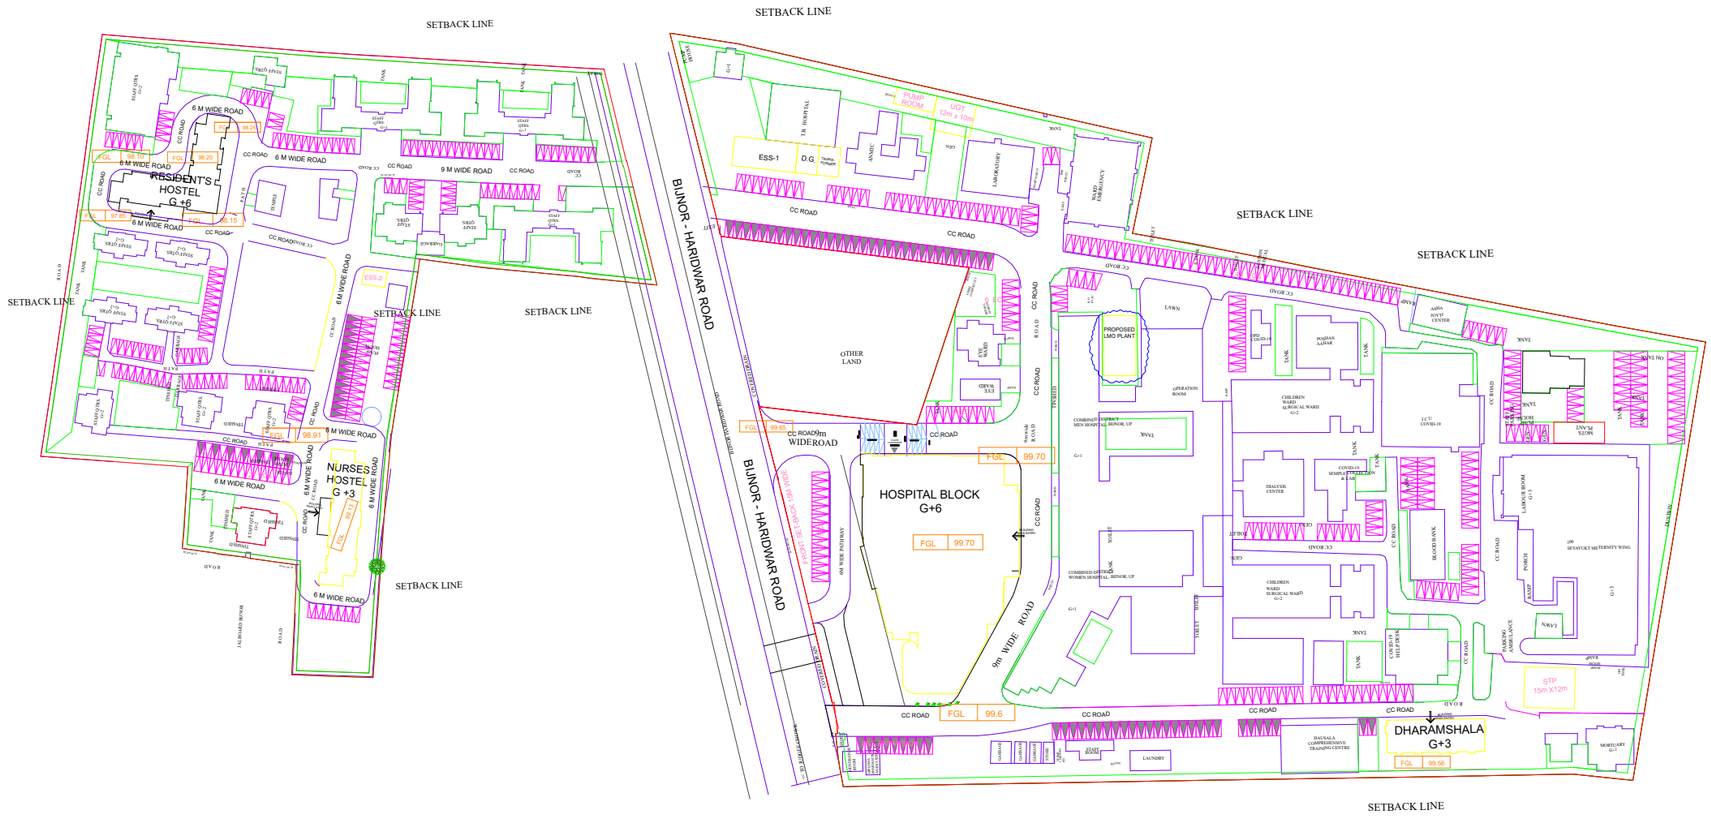

PROJECT NAME-

PROPOSED CONSTRUCTION OF GOVERNMENT MEDICAL COLLEGE INCLUDING UPGRADATION OF DISTRICT HOSPITAL AT DISTRICT BIJNOR (U.P.)

ARCHITECTURAL DRAWING

NOTES :

1. All dimensions are in mm.
2. Only written dimensions are to be followed should not be scaled.

EXECUTING AGENCY: PUBLIC WORKS DEPARTMENT UTTAR PRADESH.	SIGNATURE:
PWD PROJECT MONITORING CONSULTANT: SURESH GOEL & ASSOCIATES CONSULTANTS & ENGINEERS	SIGNATURE:
EPC CONTRACTOR: VASCON ENGINEERS LTD., VASCON WEIKFIELD CHAMBER, 2nd FLOOR, NAGAR ROAD, PUNE - 411014 www.vascon.com VASCON	SIGNATURE:
VASCON EPC ARCHITECTURE CONSULTANT: MOTHERS PRIDE INFRA STRUCTURE PVT. LTD.	SIGNATURE:

Drg. Title: SITE PLAN

Drg. No: VASCON BIJNOR / SITE PLAN / SP-01		Rev. No.
Drawn by	Design by	Checked by
Date: 6-JAN-23	Scale: N.T.S.	

☐ FOR TENDER	☐ ADVANCE COPY
☐ FOR APPROVAL	■ GOOD FOR CONSTRUCTION